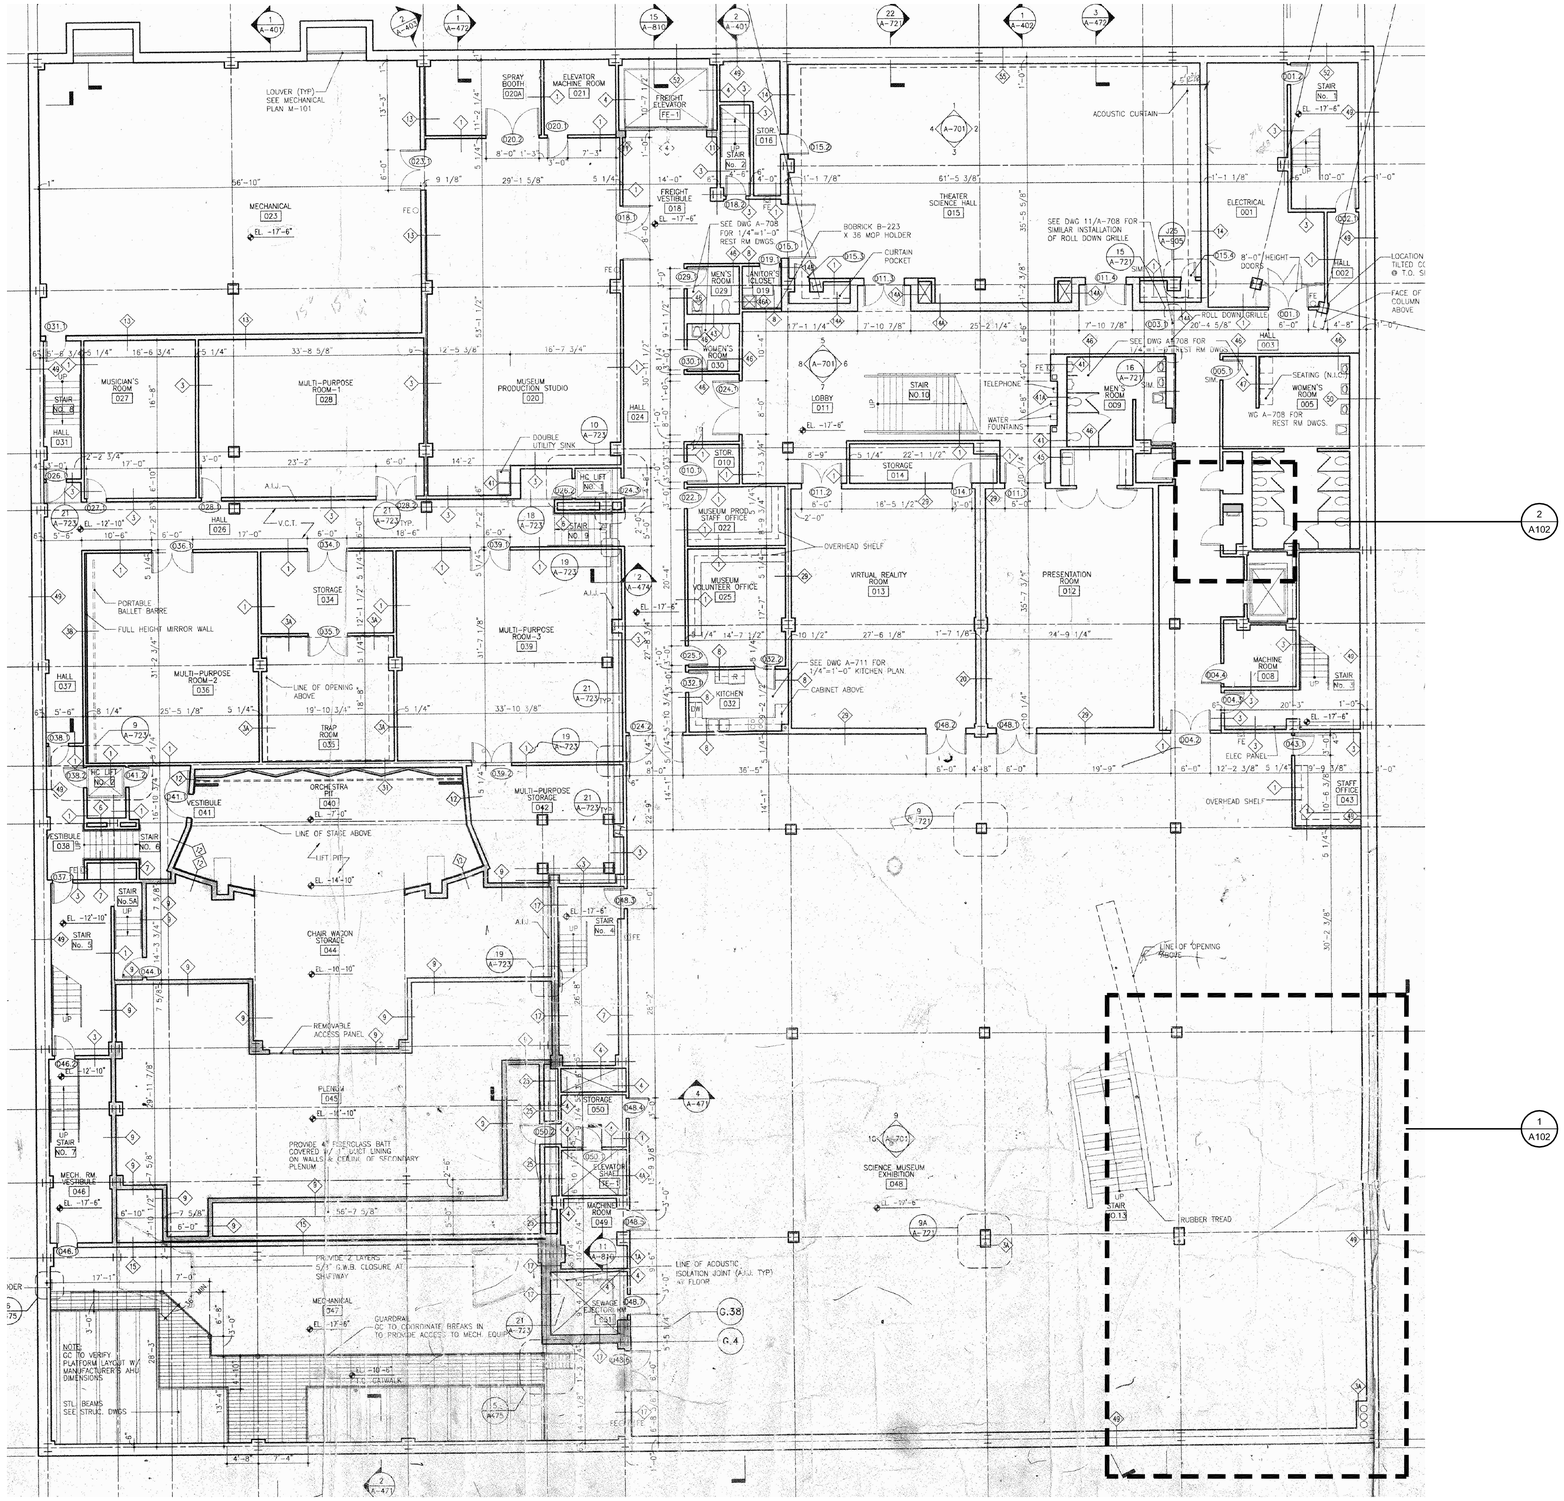

1 A101 OVERALL EXISTING LOWER LEVEL FLOOR PLAN
SCALE: 3/32"=1'-0"

I:\Jobs 2008\2008.0289.00\Arcn\CADD\ACTIVE DRAWINGS\2008028900_A101.A102.A103.dwg 10/31/08 3:15.30 PM EST

project name / owner

Whitaker CENTER For Science and the Arts

WHITAKER CENTER FORCES OF NATURE EXHIBIT

222 Market Street
Harrisburg, Pennsylvania 17101

City Of Harrisburg, Dauphin County, PA

seal / stamp

lscdesign architects engineers

project team

Architect:

LSC Design
1110 East Princess Street
York, PA 17403
(717) 845 - 8383

M.E.P. Engineer:

Barton Associates, Inc.
Susquehanna Commerce Center
North Building
221 West Philadelphia Street
York, PA 17401
(717) 845 - 7654

revisions

no.	date	description

key plan

project north

© 2007, LSC Design, Inc. - All Rights Reserved. These plans are the property of LSC Design, Inc. Any use or reproduction of these plans, in whole or in part, without the written permission of LSC Design, Inc. is forbidden.

date	project mgr.
10-31-08	CDD

project no. 2008.0289.00

drawing set CONSTRUCTION DOCUMENTS

drawing title FLOOR PLAN

sheet no. A101